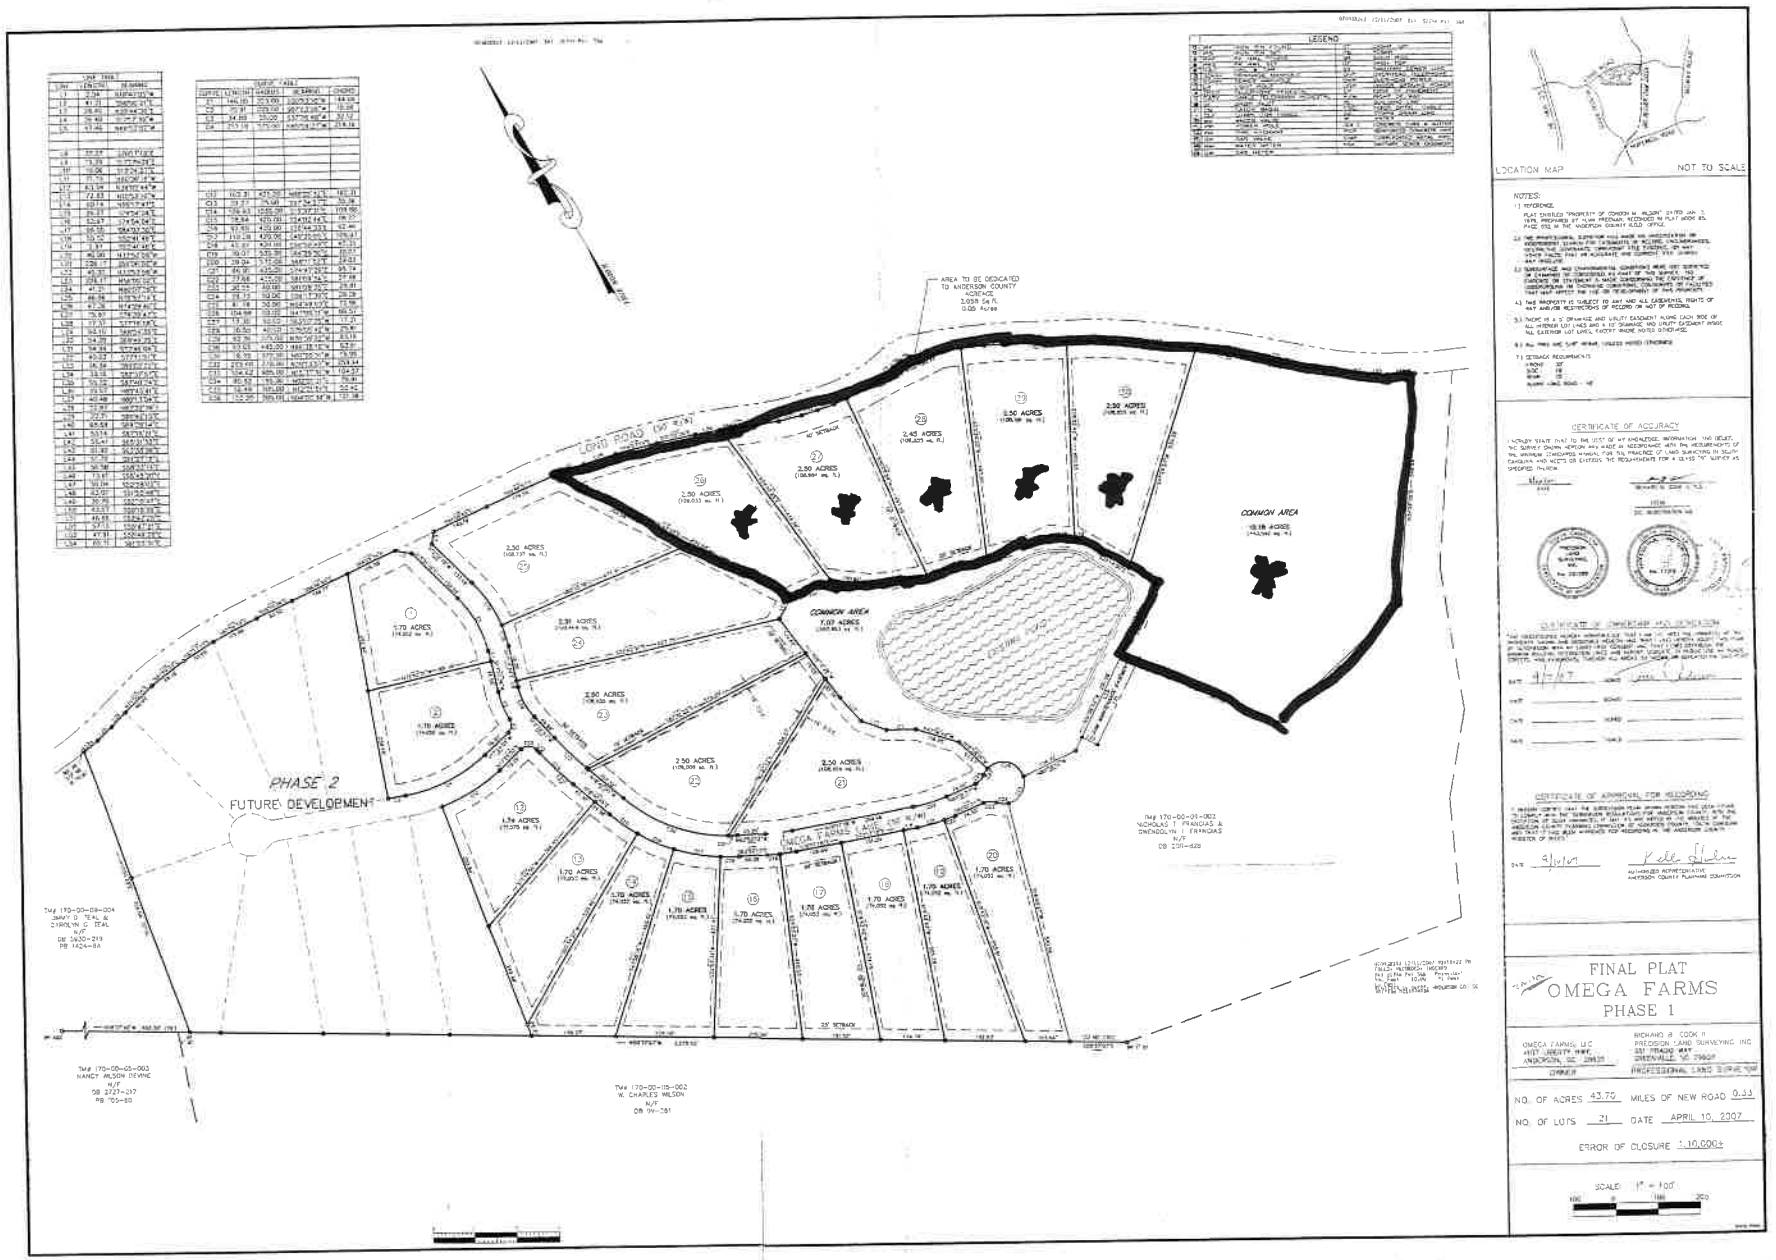
LEGEND
LOCATION MAP
NOT TO SCALE
NOTES:
CERTIFICATE OF ACCURACY
CERTIFICATE OF OWNERSHIP AND DEDICATION
CERTIFICATE OF APPROVAL FOR RECORDING
FINAL PLAT
OMEGA FARMS
PHASE 1
OMEGA FARMS, LLC
4937 LIBERTY WAY
ANDERSON, SC 29625
OWNER
RICHARD B. COOK II
PRECISION LAND SURVEYING INC
207 TRACING WAY
GREENVILLE, SC 29607
PROFESSIONAL LAND SURVEYOR
NO. OF ACRES 43.70
MILES OF NEW ROAD 0.33
NO. OF LOTS 21
DATE APRIL 10, 2007
ERROR OF CLOSURE 1:10,000+
SCALE 1" = 100'
LONG ROAD (50' R/W)
AREA TO BE DEDICATED TO ANDERSON COUNTY ACREAGE 2.058 Sq Ft 0.05 Acres
COMMON AREA
7.07 ACRES
COMMON AREA
10.18 ACRES
PHASE 2
FUTURE DEVELOPMENT
OMEGA FARMS DRIVE
25' SETBACK
TMS 170-00-09-004
JIMMY D. TEAL &
CAROLYN C. TEAL
N/F
DB 1420-219
PB 1424-8A
TMS 170-00-03-003
NANCY WILSON DEVINE
N/F
DB 2727-217
PB 105-80
TMS 170-00-115-002
W. CHARLES WILSON
N/F
DB 99-281
TMS 170-00-01-002
NICHOLAS T. FRANGIAS &
GWENDOLYN T. FRYNGIAS
N/F
DB 2011-628